PLAN LEGEND

- A Existing fence to remain (typ)
- B 20'x43' Pool
- C Raised (24") Spa with Spillway into Pool
- D Pool Cover
- E Colored Concrete
- F 12 inch wide Stone Band
- G New Planting
- H Stone Seatwall
- I Stone Column
- J Cabana
- K Arbor
- L Trellis/Fence/Gate
- M Bathroom/Shower
- N Barbecue and Counter
- O Fire Pit
- P Flagstone Patio
- Q Medium Screen Trees
- R Medium (Accent) Tree
- S Utility Cabinet (Power)
- T Step(s)
- U Turf Area
- V Perennials Flower Planting Area
- W Tall/Screen Hedge
- X Low Hedge
- Y Vegetable Boxes
- Z Pool Equipment
- AA Gravel Surface
- BB Citrus Trees, typ.
- CC Low voltage wall, step or path light fixture (typ)
- DD Vine on Trellis

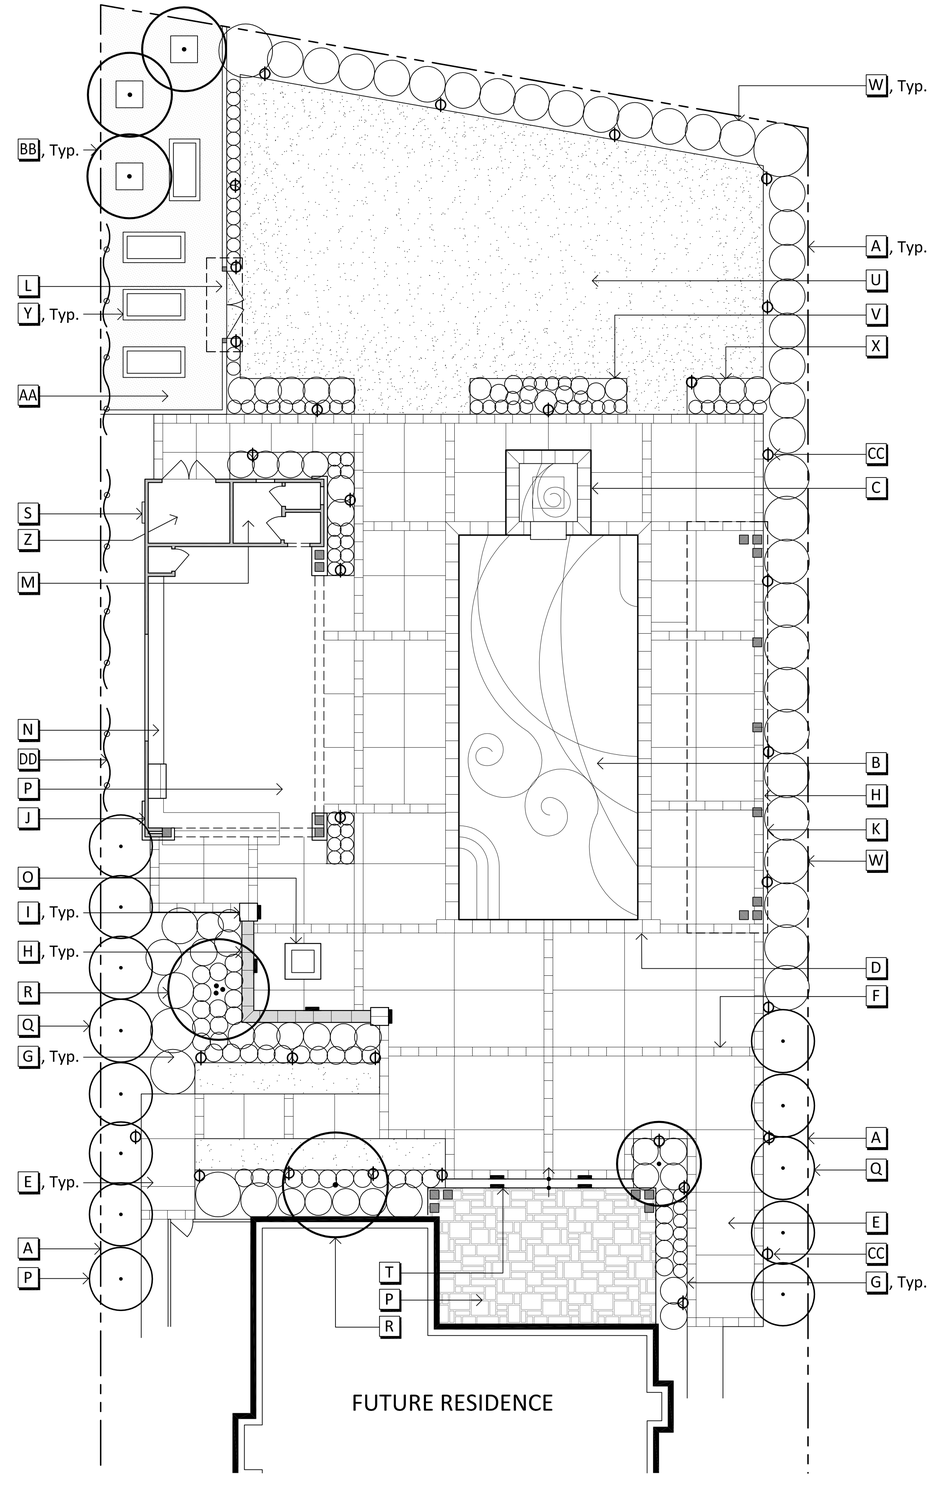

CONCEPT PLAN

REVISIONS	BY

ELEMENTS LANDSCAPE
design construction garden care
www.elements-landscape.com 650.847.1252

Concept Plan

Ray Residence
16442 Englewood Avenue
Los Gatos, California

Date:	04/03/12
Scale:	1" = 8'-0"
Drawn:	JR
Job:	Ray
Sheet:	1
Of:	1 Sheets